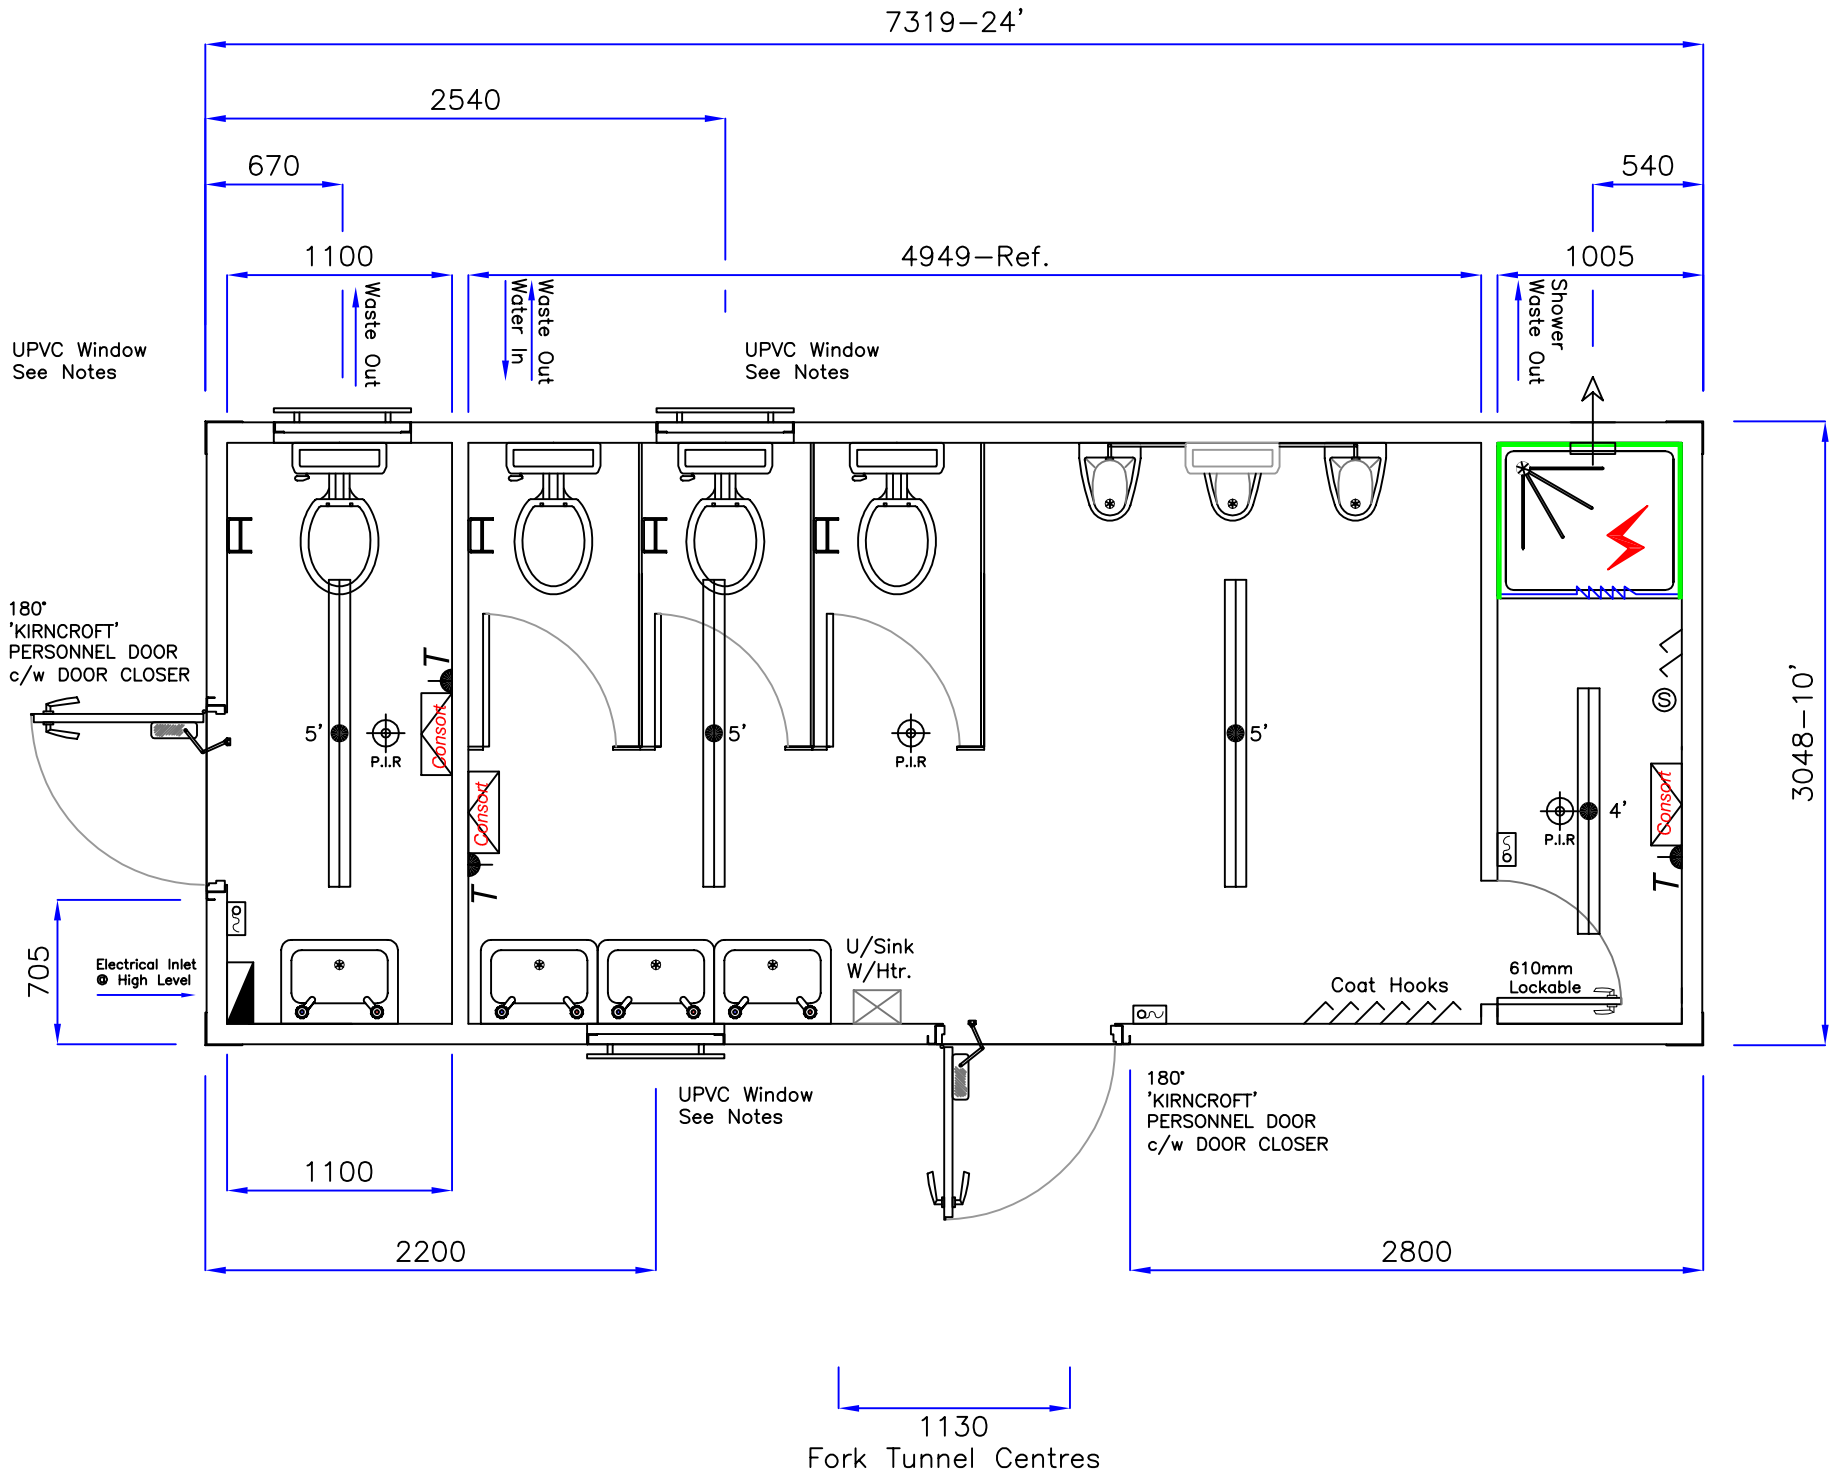

A		Details	
Rev.			
Drn.	DR	Date	15/05/17

Approved By:

Name:

Signature:

Date:

Title:
QIK Group
24'x9'x8'H – Toilet 3+1+Shower

Dwg. No.
S17002 Rev A
Tab 9 – Plan
Do Not Scale