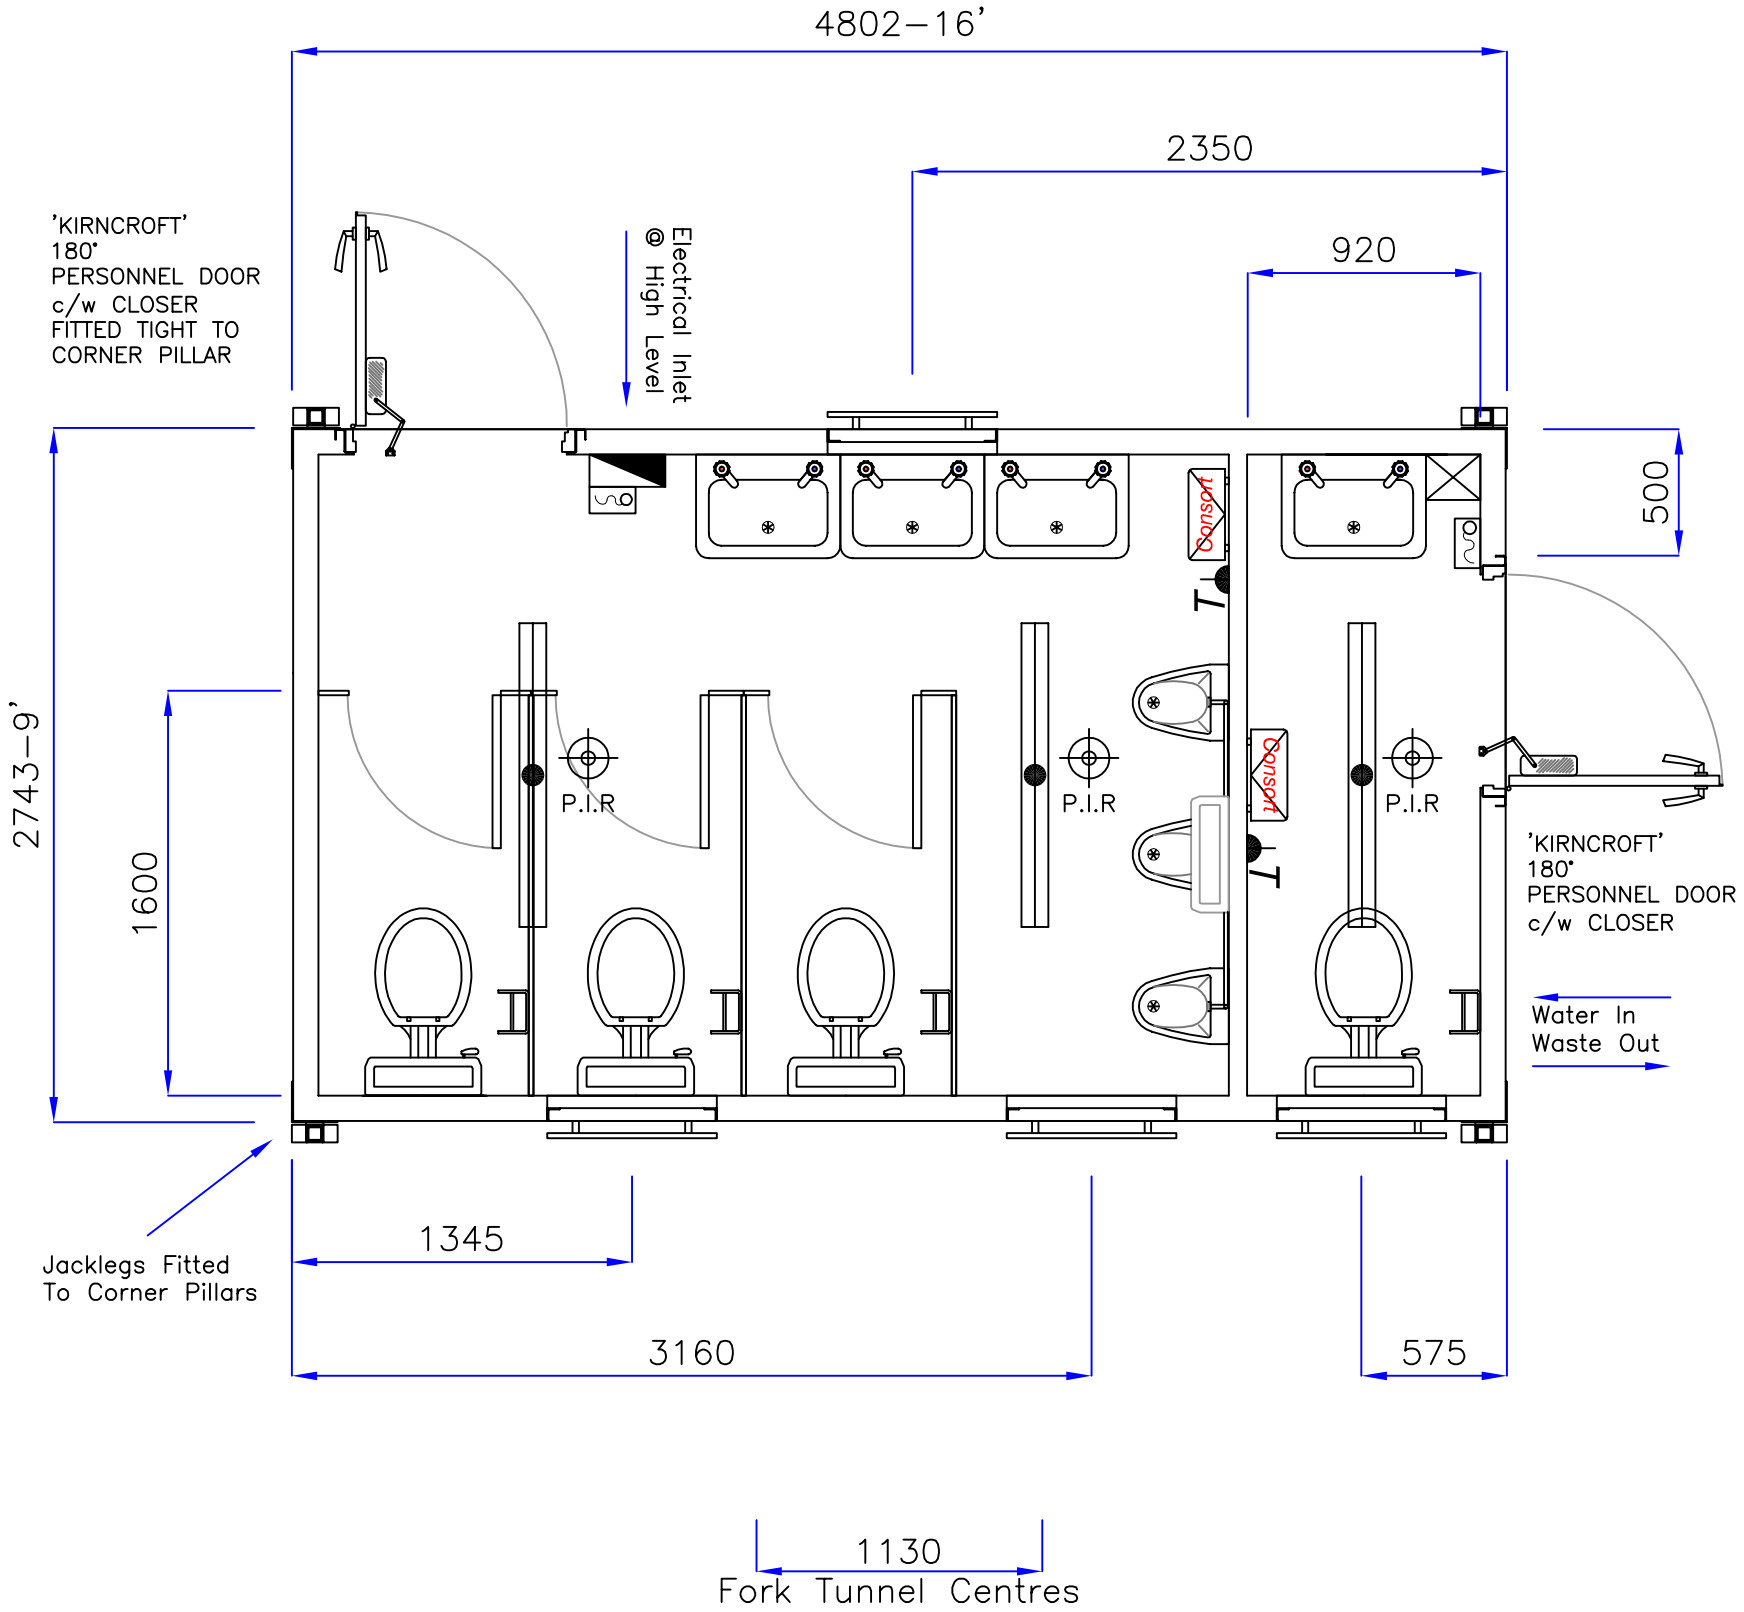

A		Details	
Rev.			
Drn.	DR	Date	12/05/17

Approved By:

Name:

Signature:

Date:

Title:
QIK Group
16'x9'x8'H – Toilet 2+1

Dwg. No.
S17002 Rev A
Tab 4 – Plan
Do Not Scale