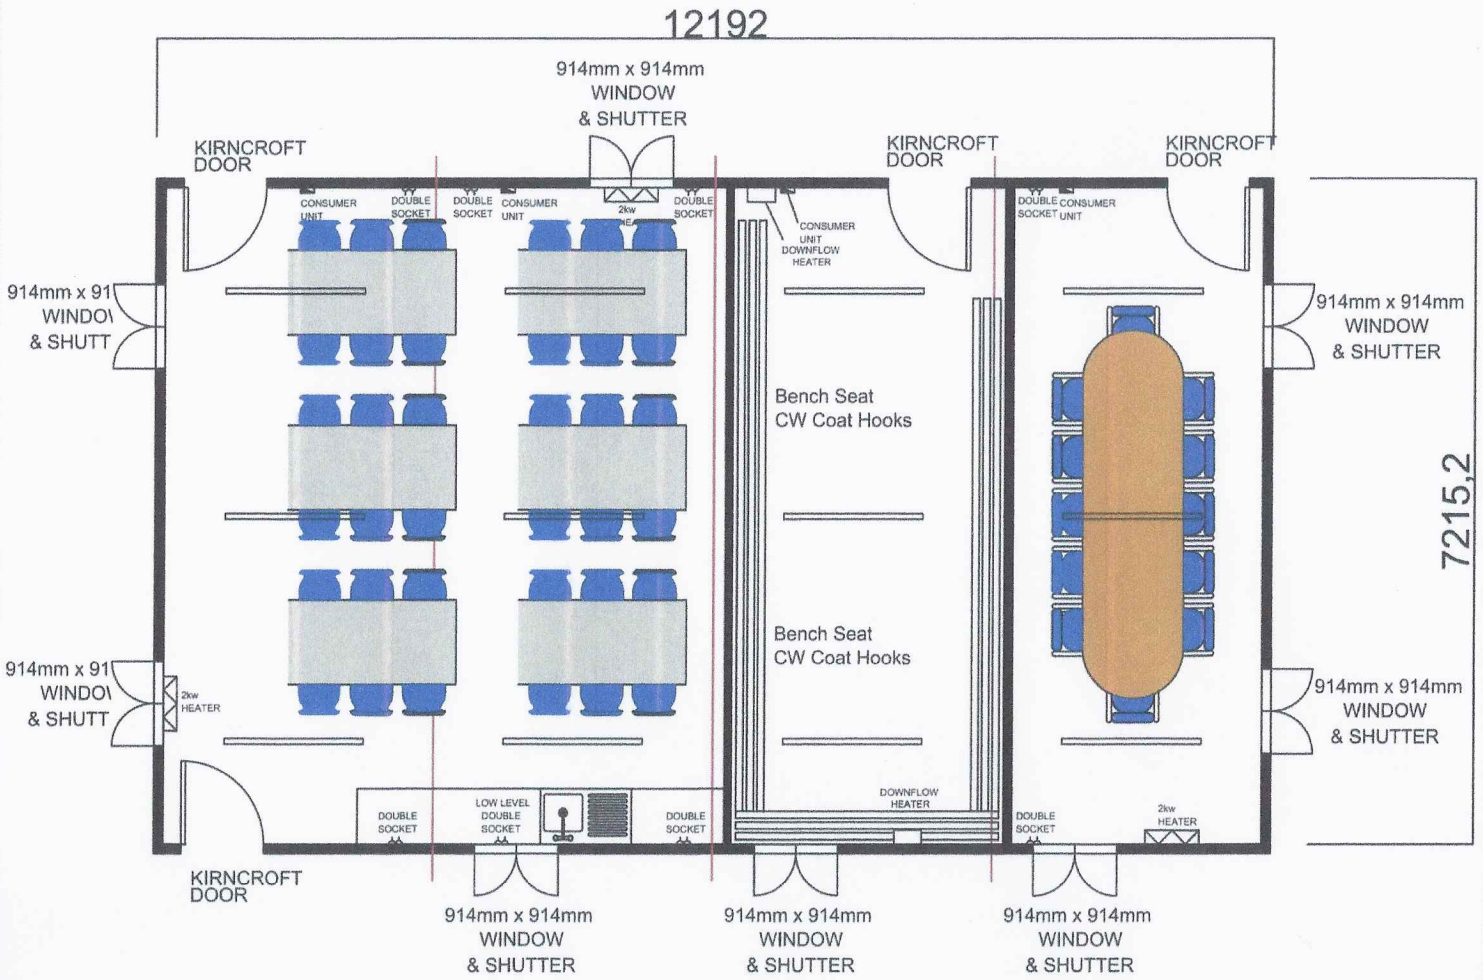

REVISIONS

11th July 2016 - Door positions in bay's 3 & 4 changed.

APPROVED FOR MANUFACTURE:

DRAWING NUMBER:

TITLE:

4 Bay 24'x10' Canteen, Drying Room & Meeting Room.

(TOLERANCE + or - 10mm)

CLIENT:

DATE ISSUED:

DRAWN BY: